Name of Work: Improvements to Road & Drains in Amruthanagar 'C' Sub Main Road ward no 7 Byatarayanpura Location plan

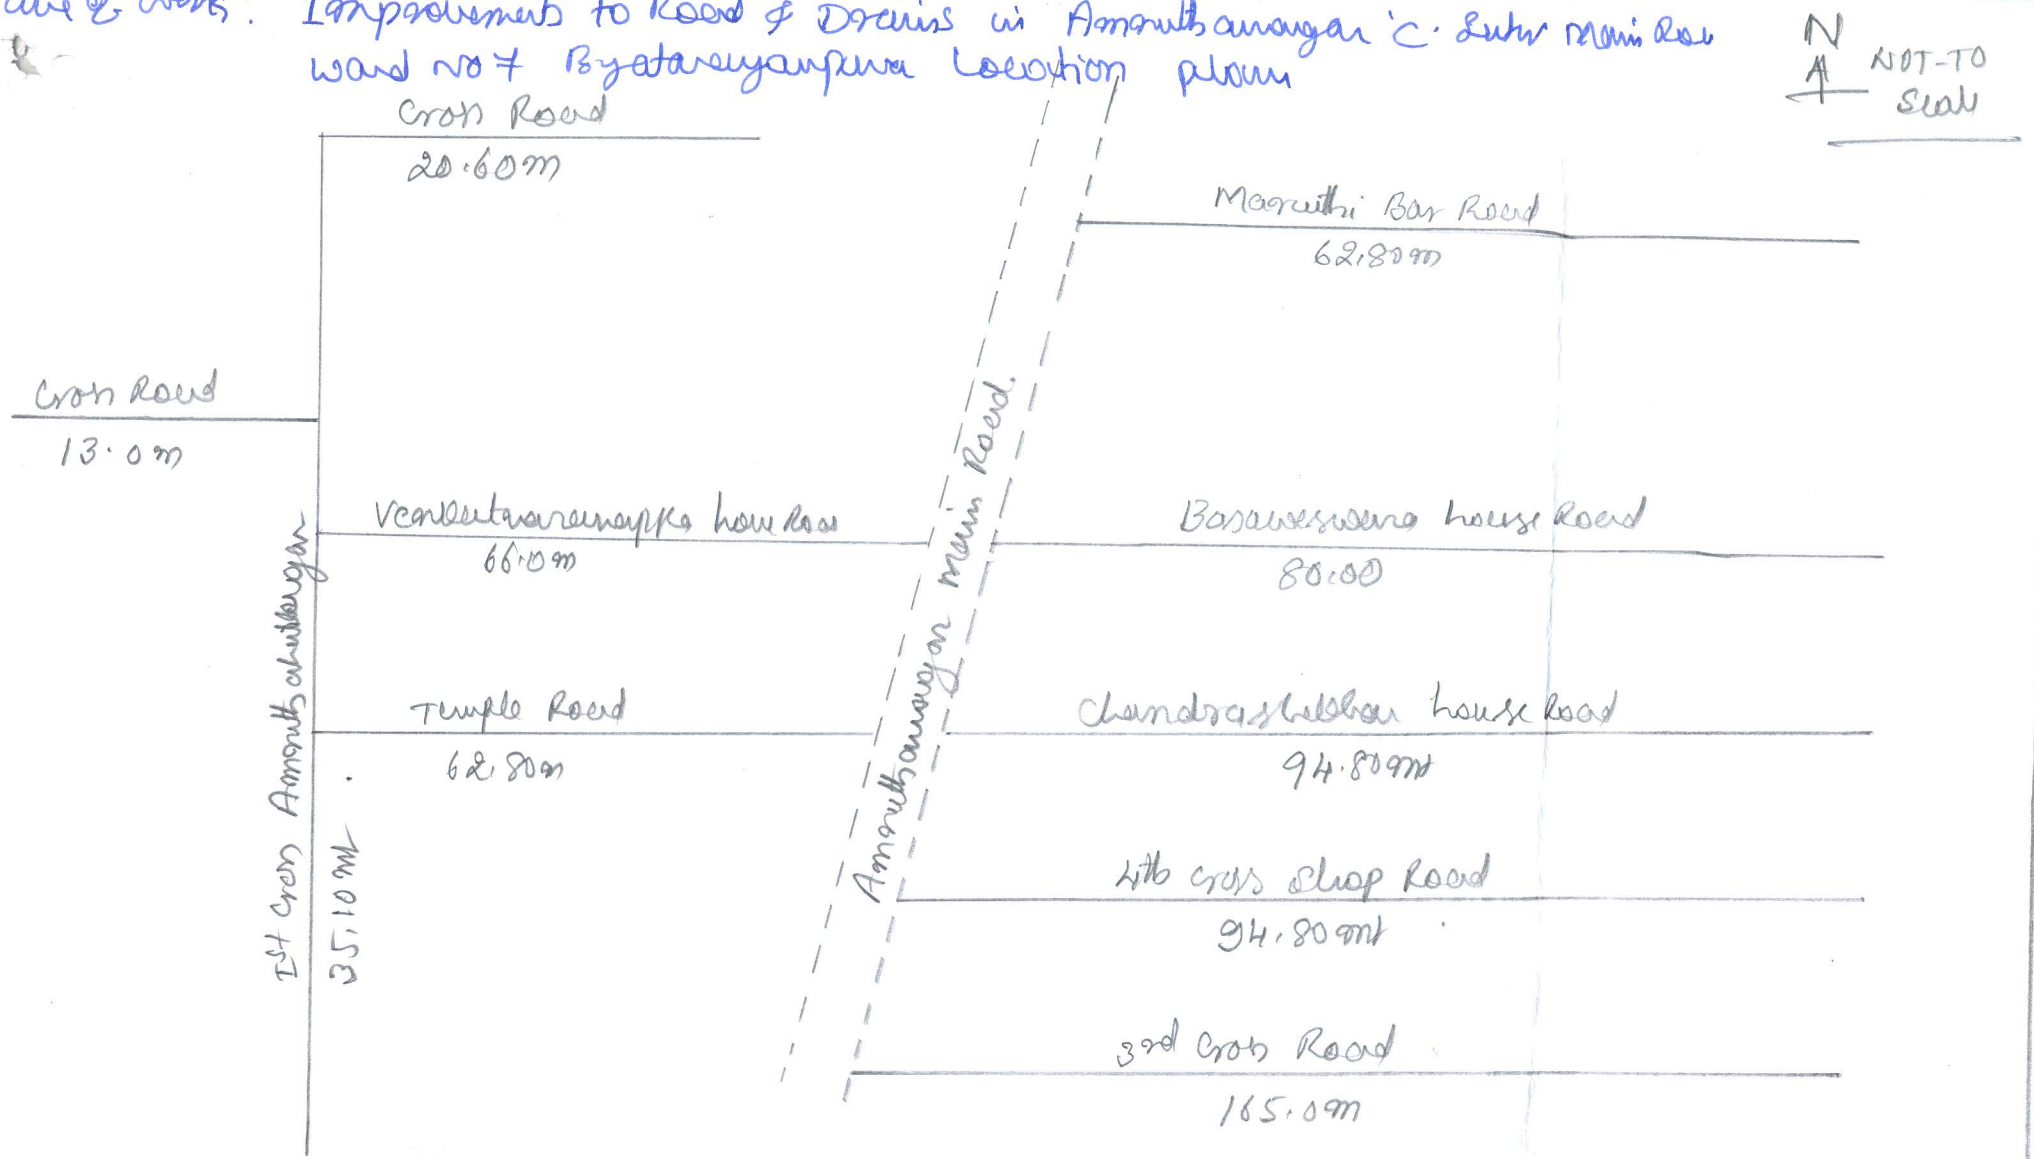

JE